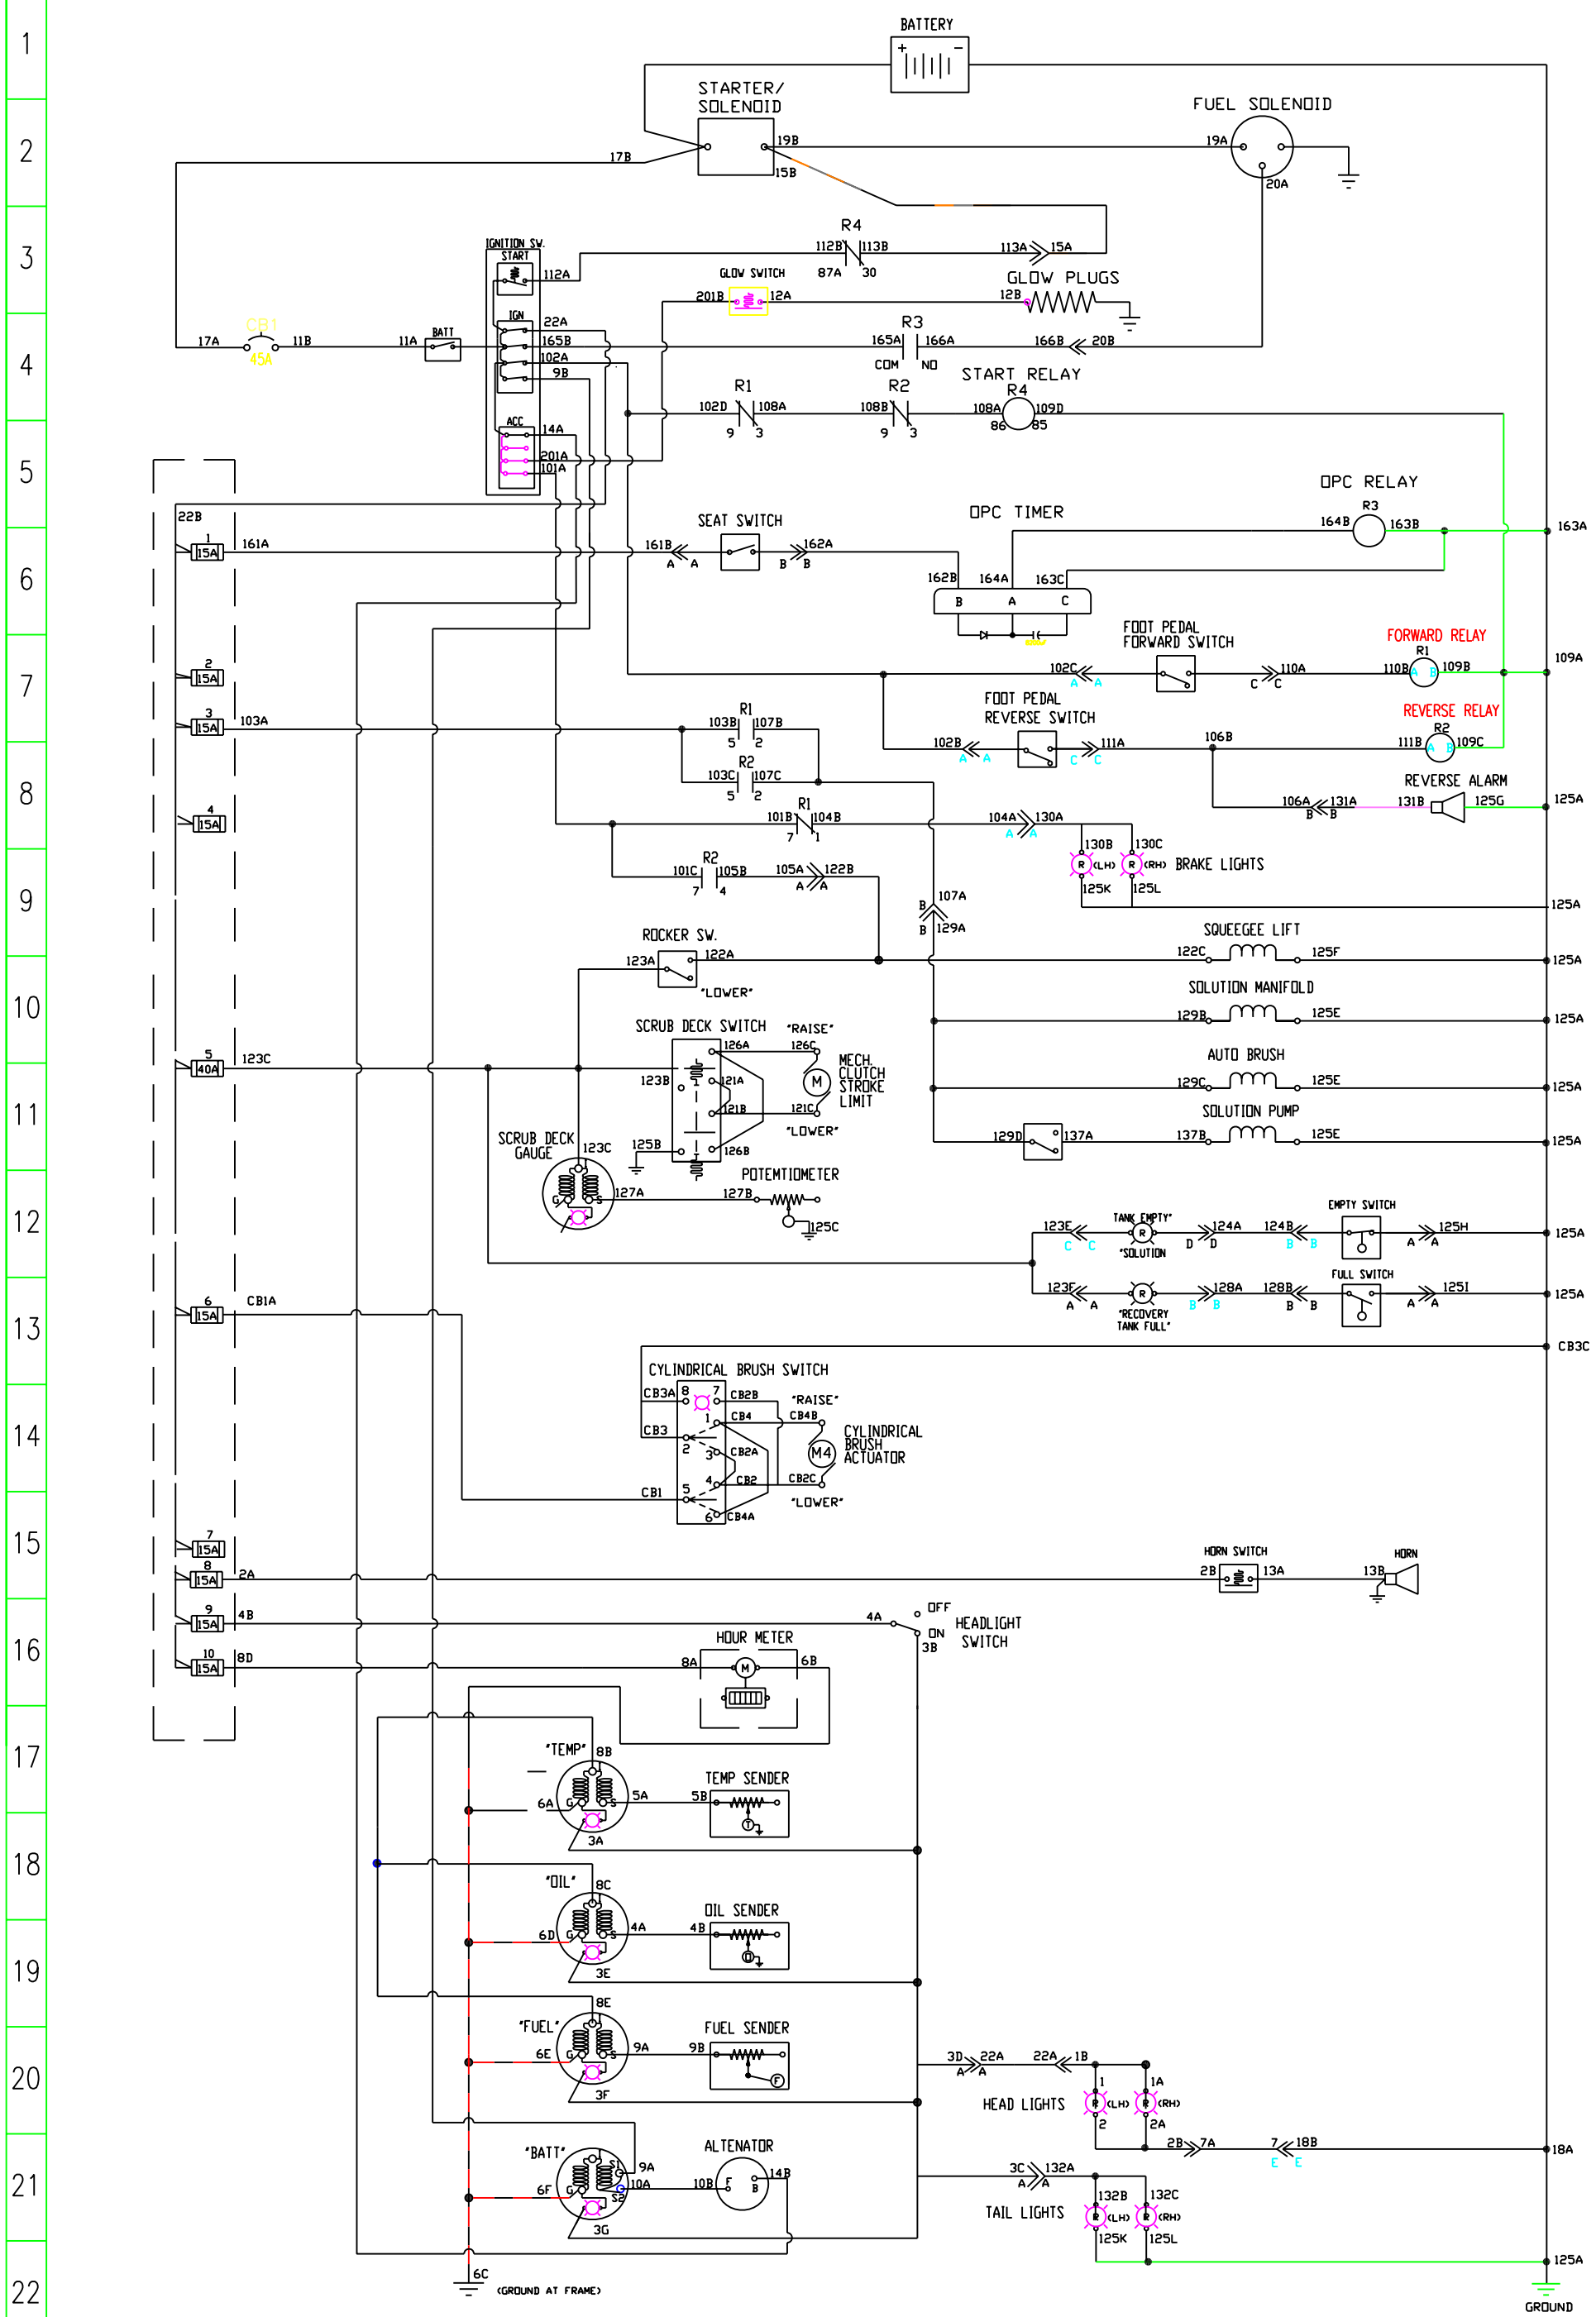

REV	ECN#	DATE	DESCRIPTION	BY

PowerBoss® The Power of Clean

175 SOUTH ANDERSON STREET
ABERDEEN NORTH CAROLINA 28315

ELECTRICAL ENGINEERING DEPT.
ENGINEERING USE ONLY DO NOT COPY
DATE ISSUED ___/___/___

TITLE: SCHEMATIC - WIRING MONITOR CE DSL

ELECTRICAL DESIGN ENGINEER	DATE	DRAWING NUMBER	REV	PAGE NUMBER
B. PERSON	7/27/11	3397509	*	1 OF 1